EXHIBIT A - GLEN RIDGE AVENUE TREE REMOVAL & REPLACEMENT

LEGEND

- Existing street tree to remain (including trees less than 6" in diameter)
- Remove & Replace existing street tree (including trees less than 6" in diameter)
- New street tree to be planted

ATTACHMENT 2

EXHIBIT A - NICHOLSON AVENUE & WILDER AVENUE TREE REMOVAL & REPLACEMENT

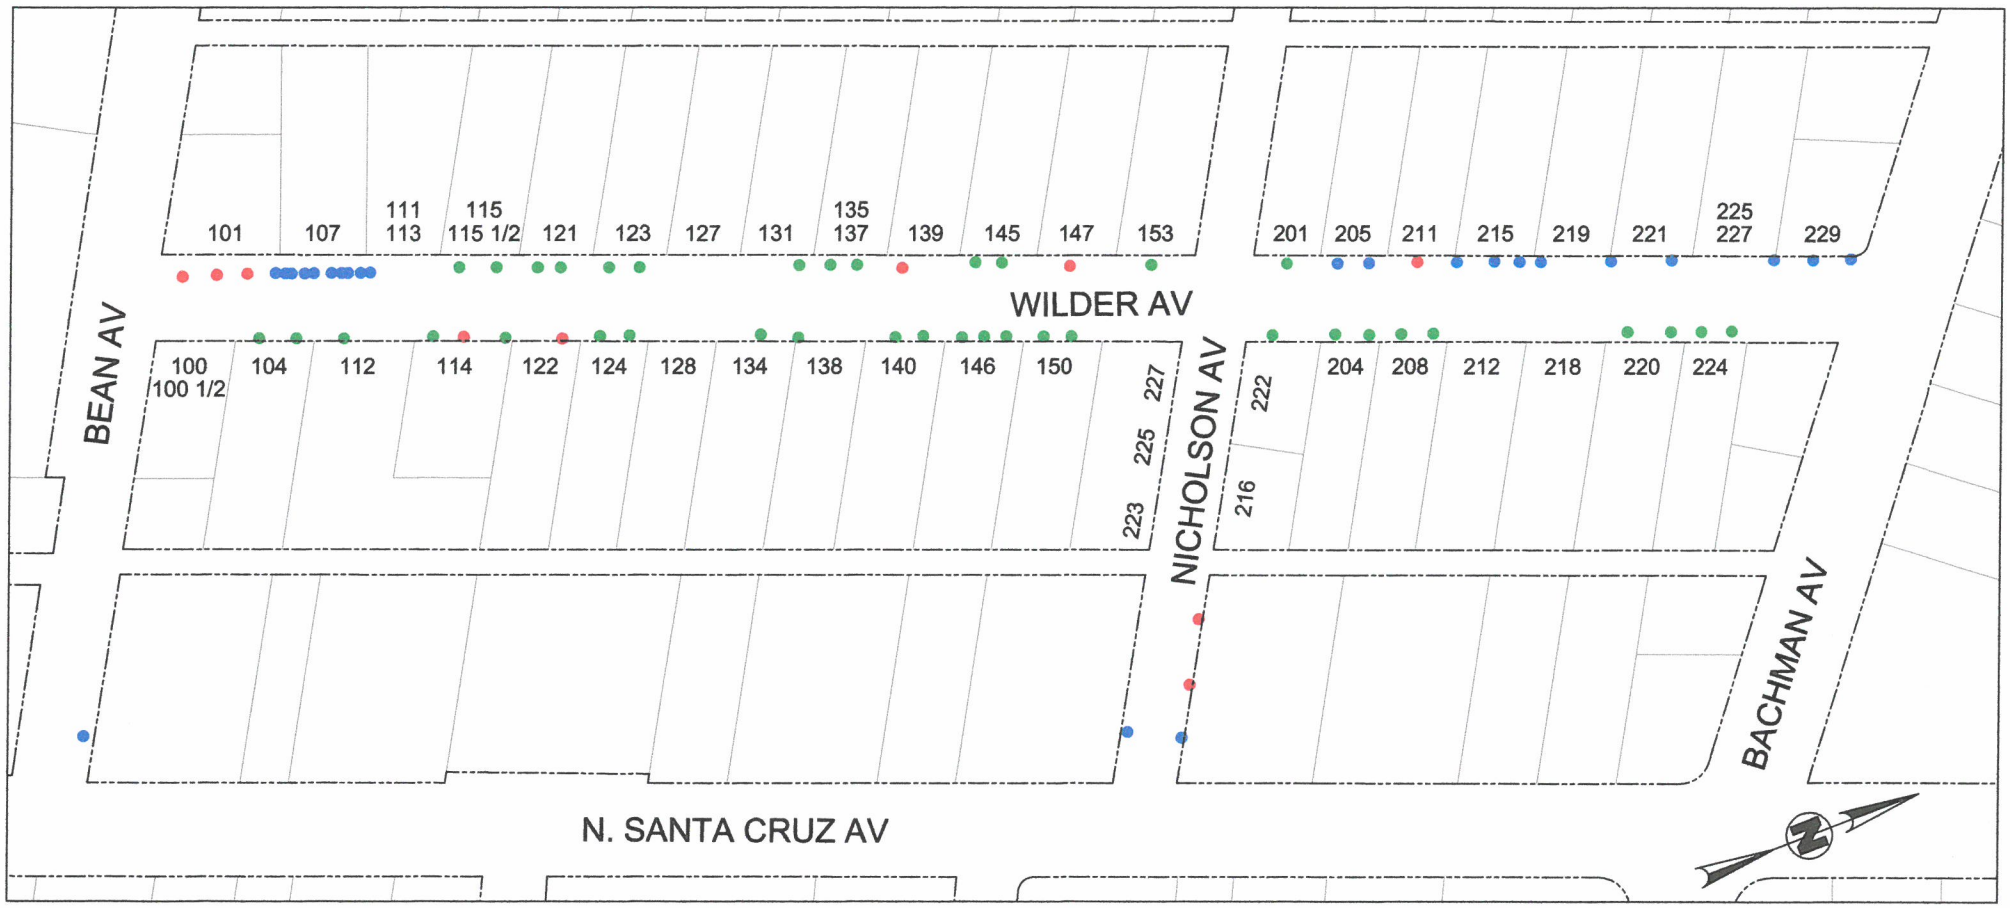

LEGEND

- Existing street tree to remain (including trees less than 6" in diameter)
- Remove & Replace existing street tree (including trees less than 6" in diameter)
- New street tree to be planted

EXHIBIT A - TAIT AVENUE TREE REMOVAL & REPLACEMENT

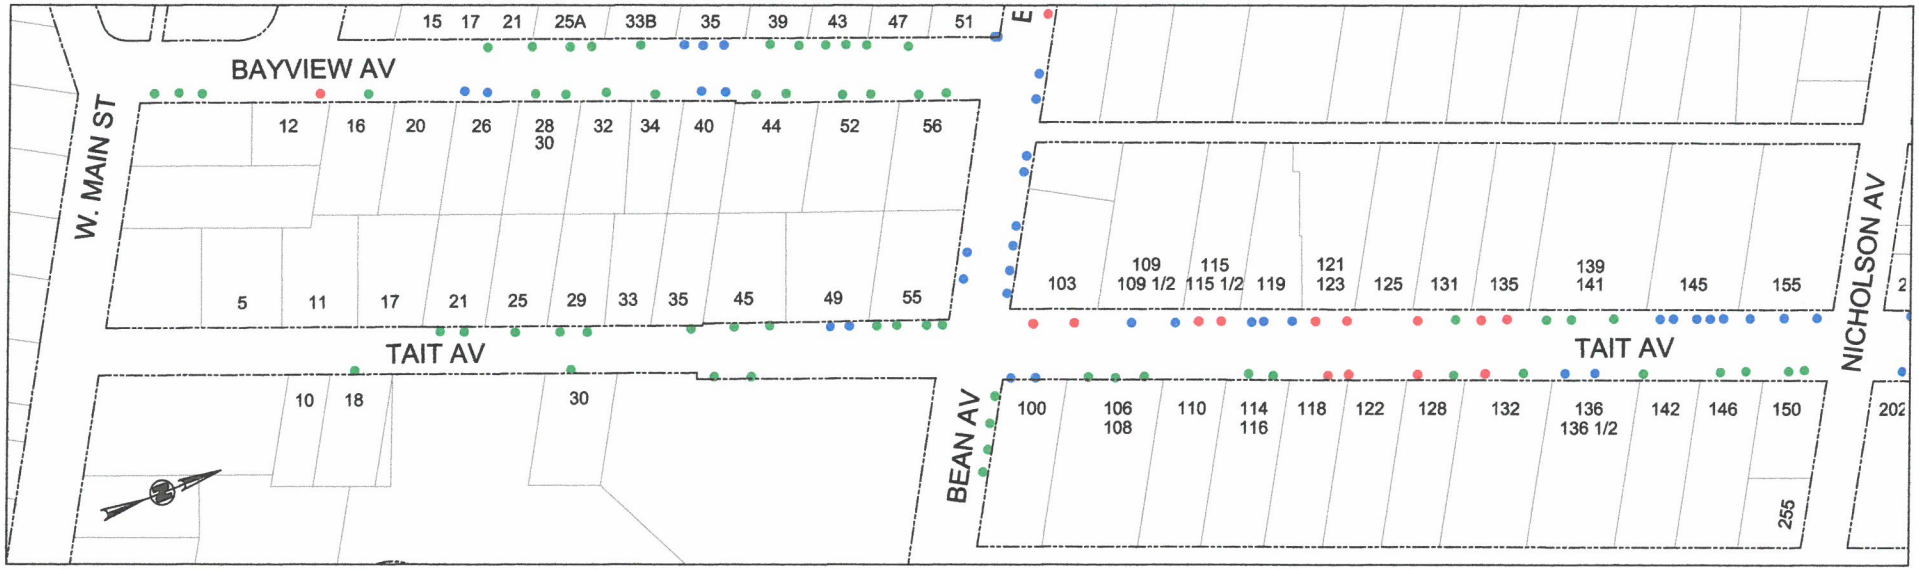

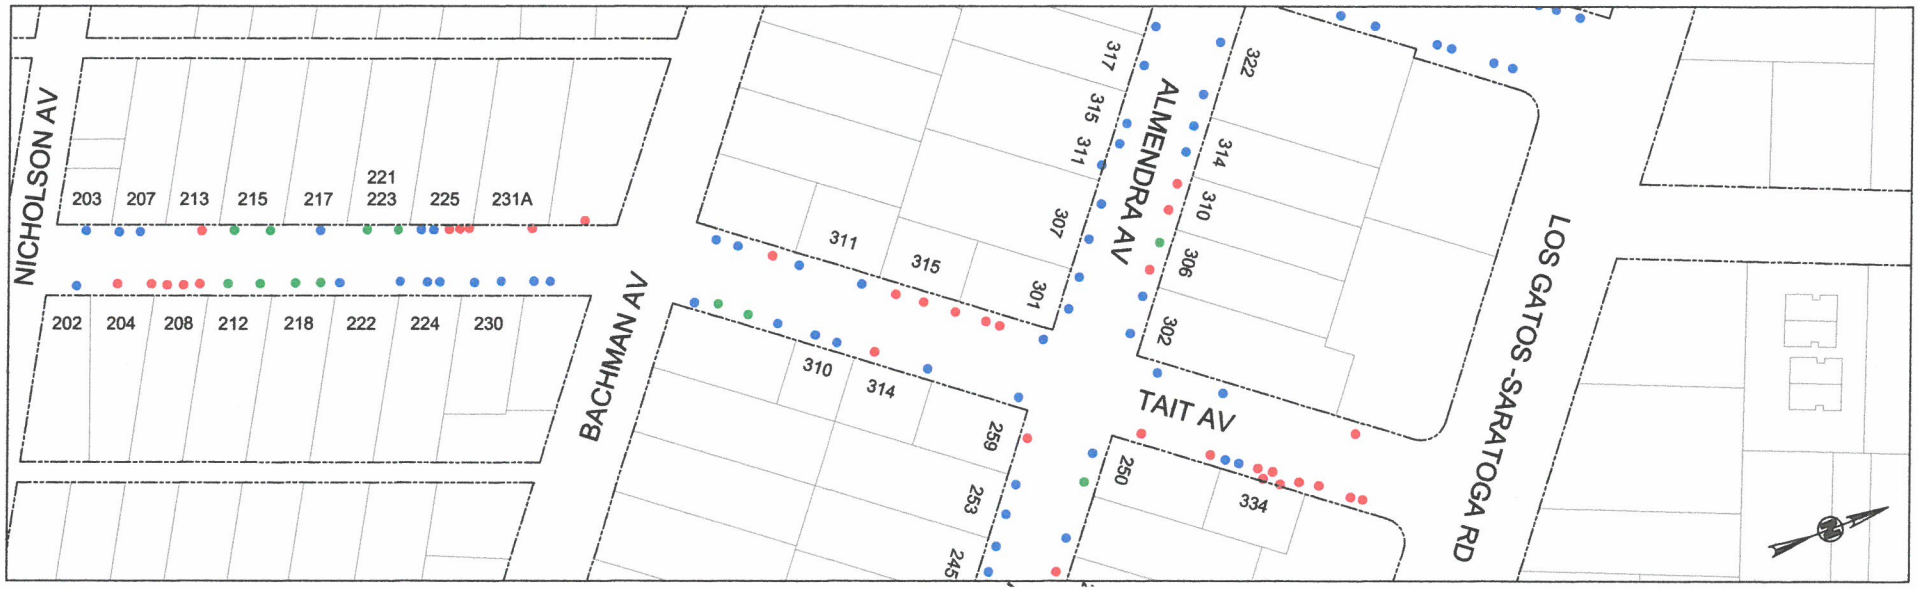

LEGEND

- Existing street tree to remain (including trees less than 6" in diameter)
- Remove & Replace existing street tree (including trees less than 6" in diameter)
- New street tree to be planted

EXHIBIT A - ALMENDRA AVENUE TREE REMOVAL & REPLACEMENT

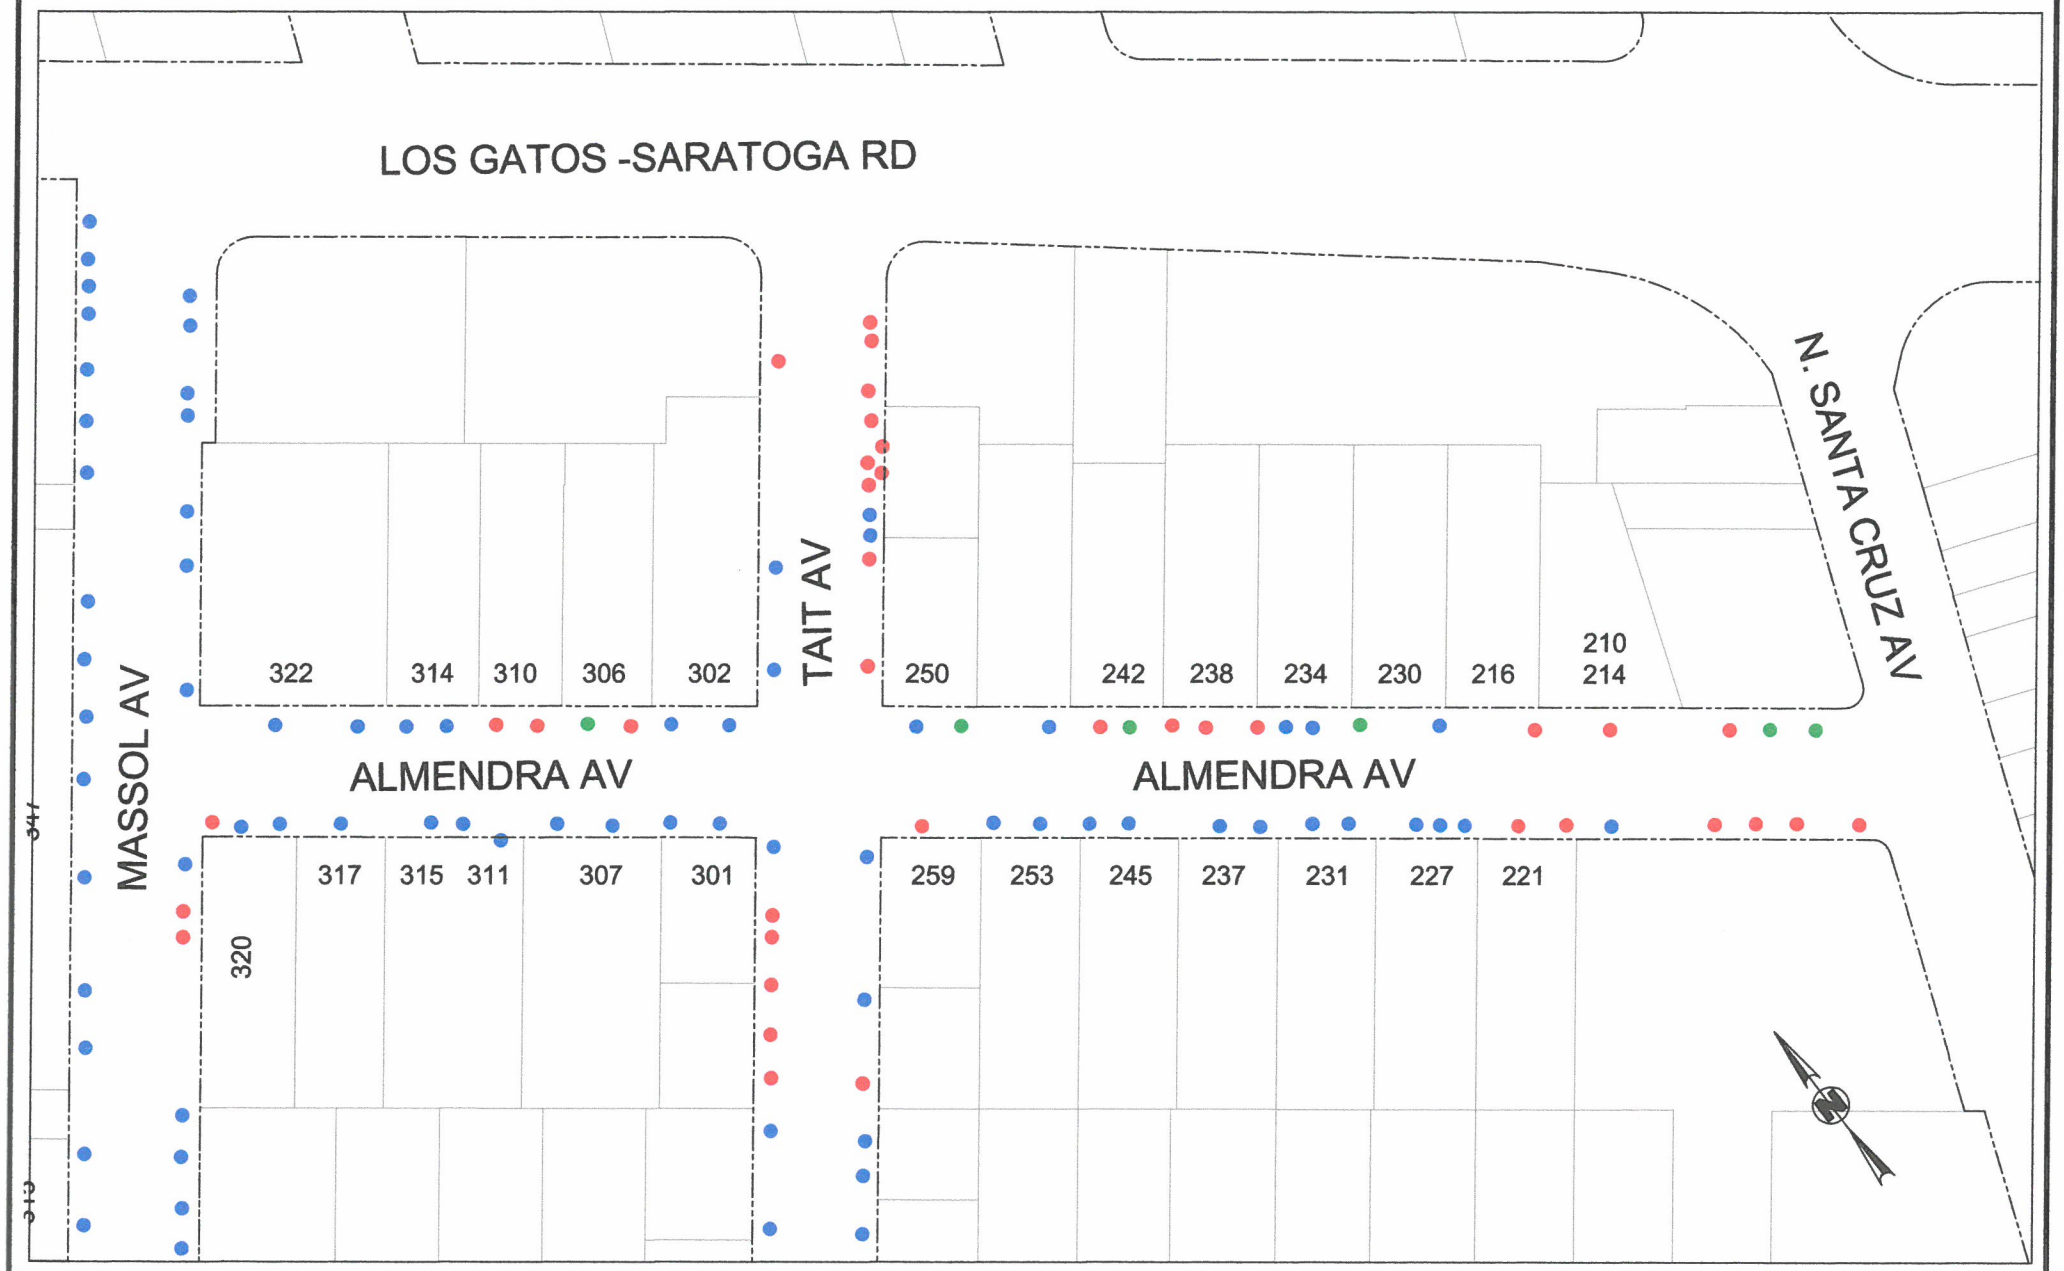

LEGEND

- Existing street tree to remain (including trees less than 6" in diameter)
- Remove & Replace existing street tree (including trees less than 6" in diameter)
- New street tree to be planted

EXHIBIT A - BAYVIEW AVENUE & BEAN AVENUE TREE REMOVAL & REPLACEMENT

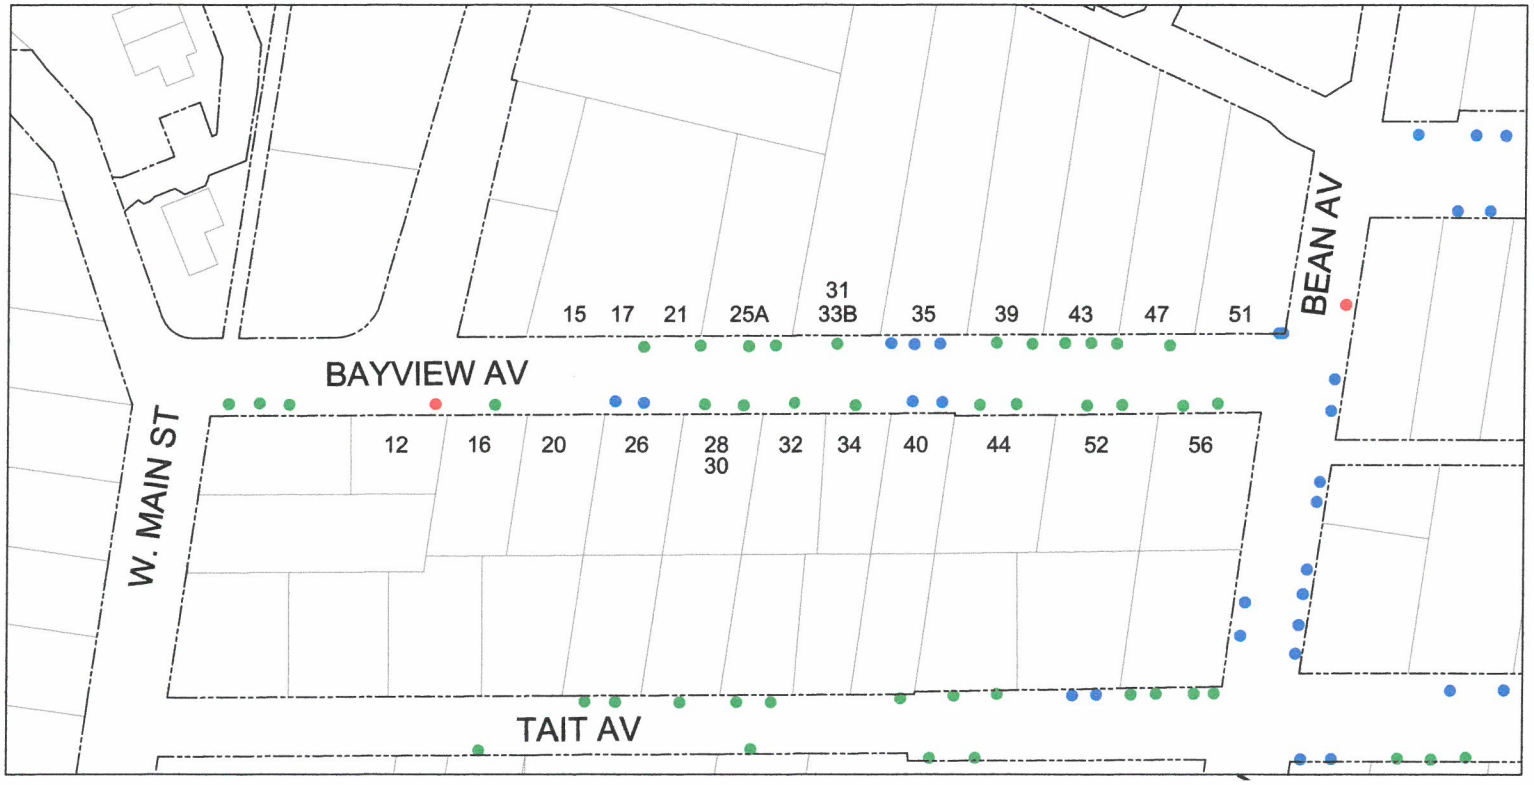

LEGEND

- Existing street tree to remain (including trees less than 6" in diameter)
- Remove & Replace existing street tree (including trees less than 6" in diameter)
- New street tree to be planted

EXHIBIT A - MASSOL AVENUE TREE REMOVAL & REPLACEMENT

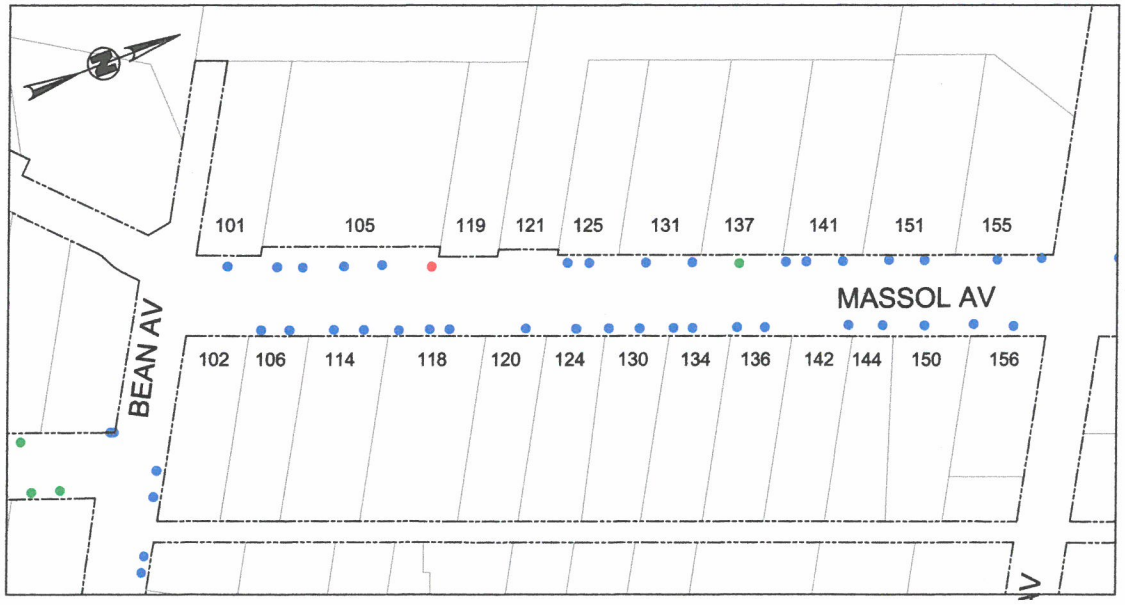

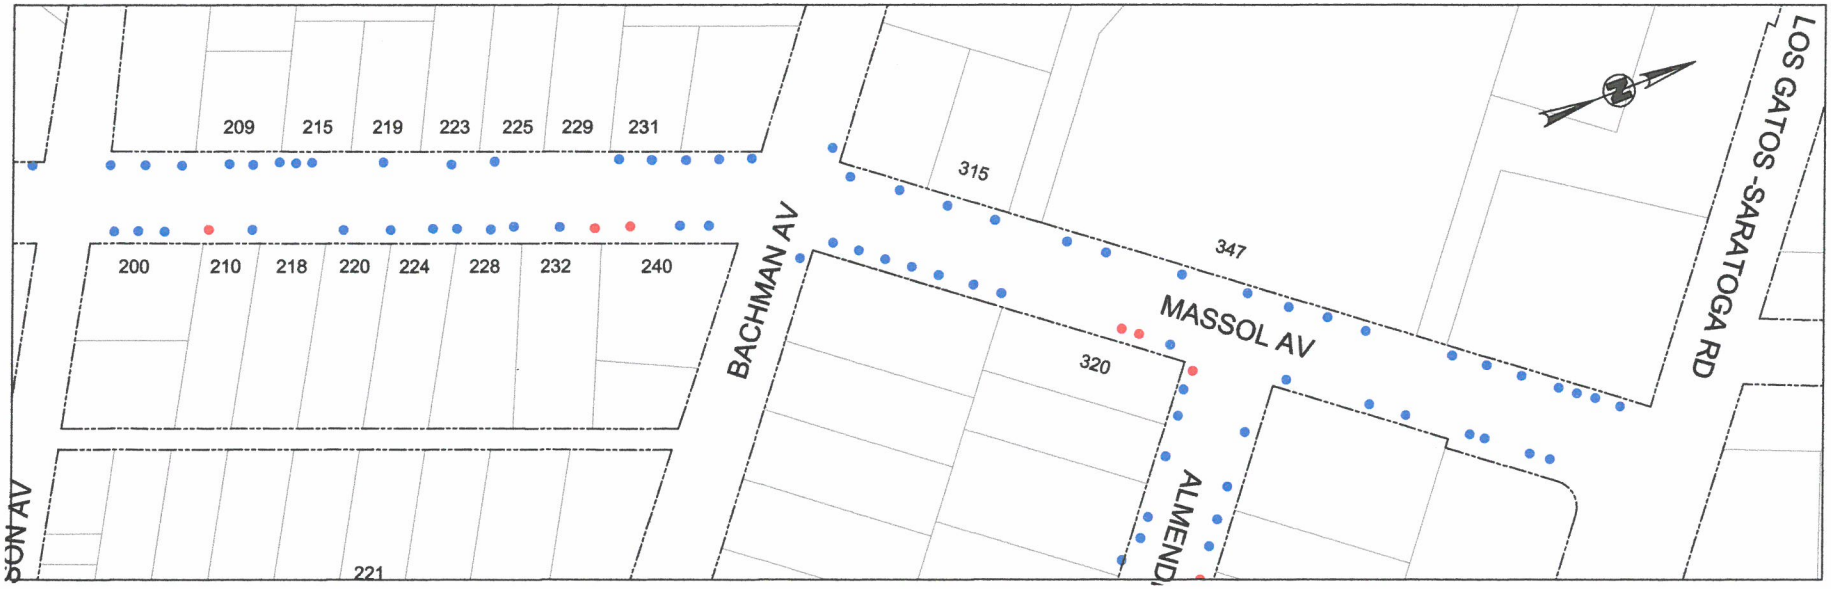

LEGEND

- Existing street tree to remain (including trees less than 6" in diameter)
- Remove & Replace existing street tree (including trees less than 6" in diameter)
- New street tree to be planted